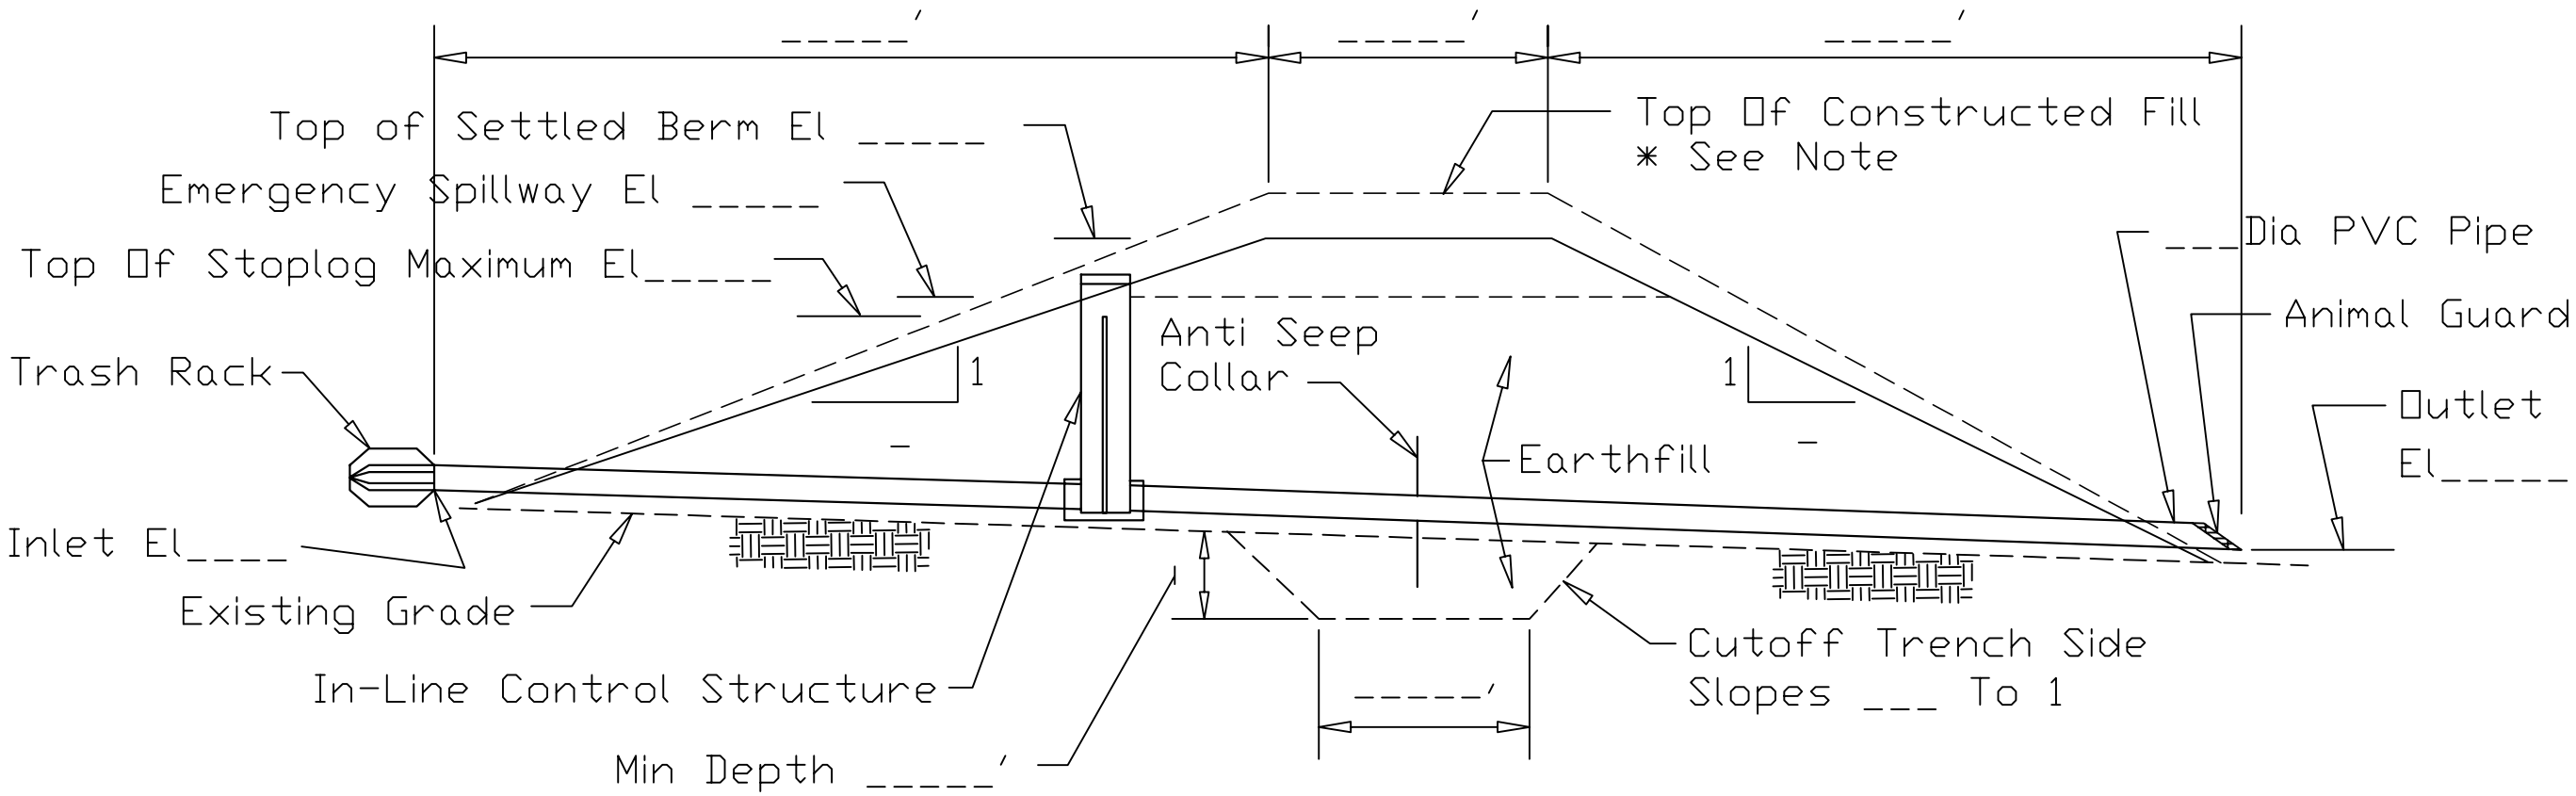

TYPICAL BERM CROSS SECTION

TABLE OF QUANTITIES		
ITEM	UNIT	QUANTITY
Earthfill	Cu. Yd.	
Cutoff Trench	Cu. Yd.	
PVC Pipe___Dia	L. F.	
___ " x ___" Control Structure	@	
Antiseep Collar (Specify Material) _____ ___ " x ____"	@	

NOTE:
* Allow __% For Settlement
In your Calculation.

Sec.____, T.____, R.____
B.M. Elevation_____
B.M. Description_____

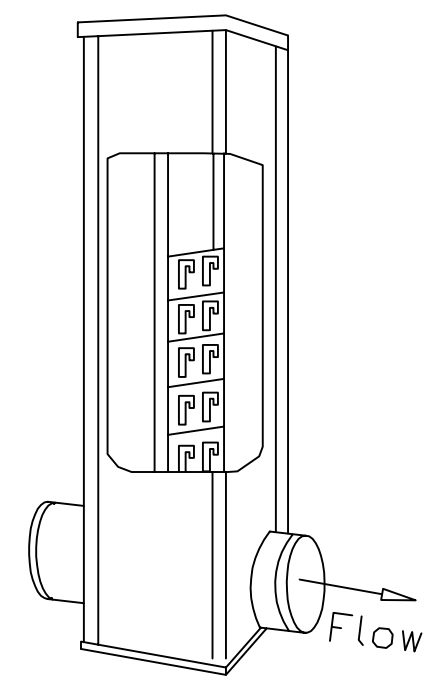

IN-LINE CONTROL STRUCTURE

Date
Designed
Drawn M. QUINONES 11/99
Checked
Approved

PLAN FOR WETLAND BERM

NRCS
Natural Resources Conservation Service
United States Department of Agriculture

File No.
IL-ENG-156A
Drawing No.

Sheet 1 of 2

AUTOCAD2000